2 **3D View 2**

Drawing List	
A1	Cover Sheet
A2	Front Elevation
A3	Left Elevation
A4	Rear Elevation
A5	Right Elevation
A6	Unnamed

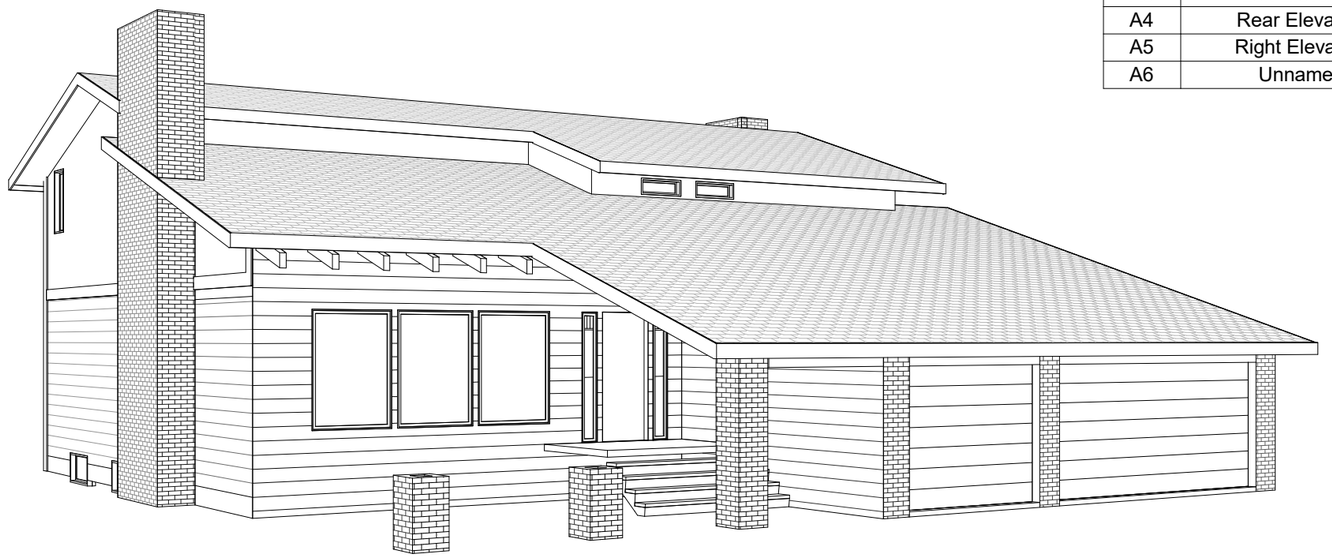

1 **3D View 1**

Project
309 Varsity Estates Bay NW
Drawing
Cover Sheet
Scale
Date
Jan 22, 2019
No.
A1

1/22/2019 1:49:16 PM

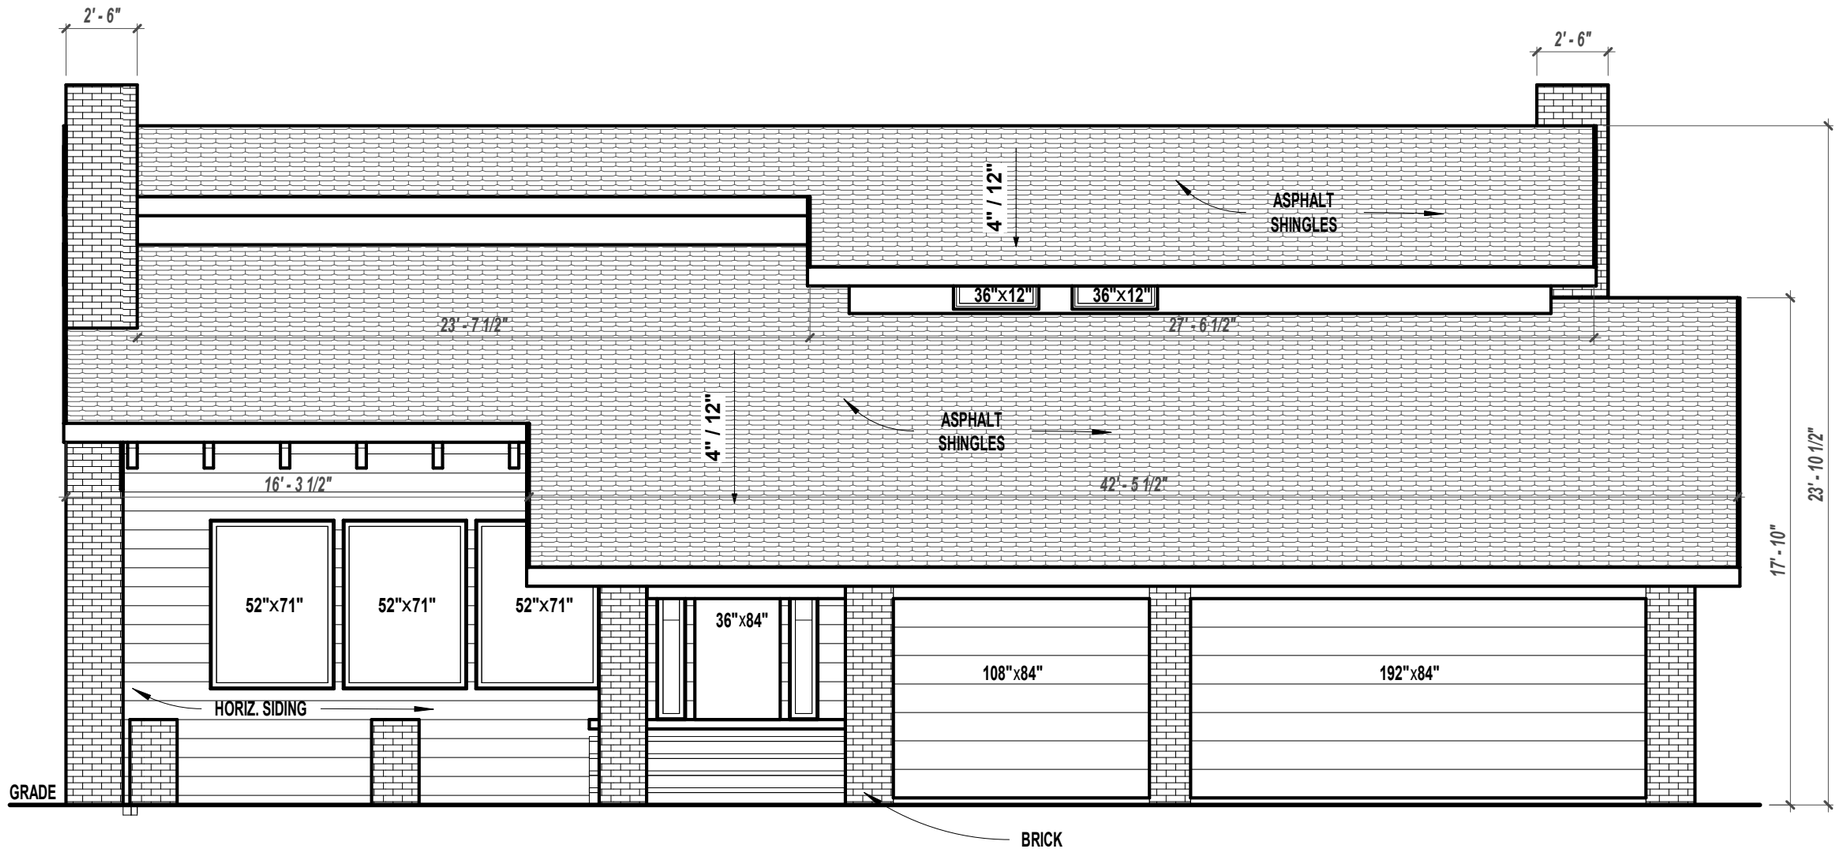

1 **Front**
3/16" = 1'-0"

1/22/2019 1:49:16 PM

Project
309 Varsity Estates Bay NW
Drawing
Front Elevation
Scale 3/16" = 1'-0"
Date Jan 22, 2019
No. **A2**

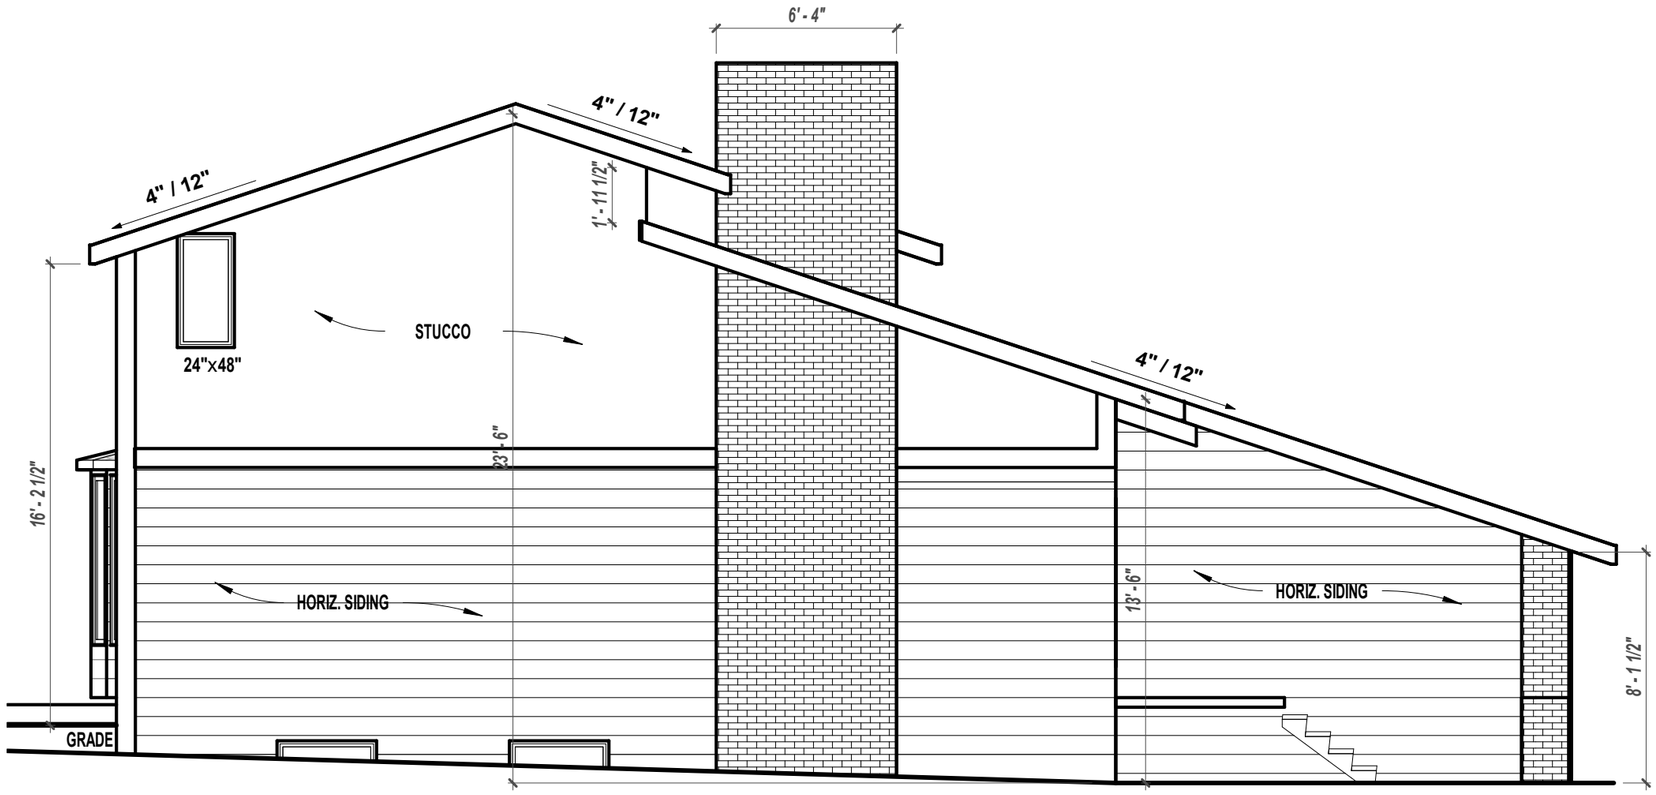

1 **Left**
3/16" = 1'-0"

1/22/2019 1:49:17 PM

Project
309 Varsity Estates Bay NW
Drawing
Left Elevation
Scale 3/16" = 1'-0"
Date Jan 22, 2019
No. **A3**

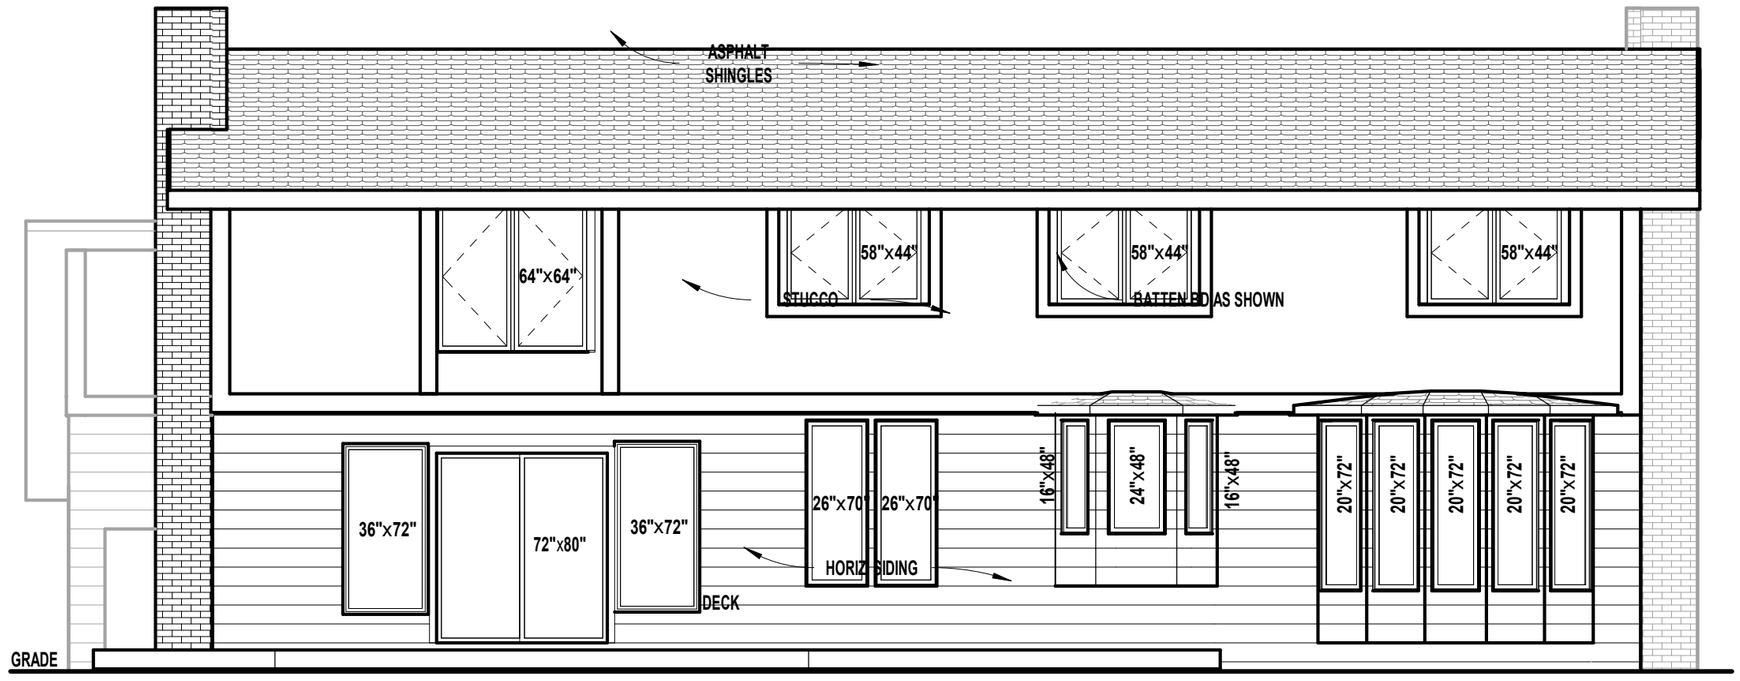

1 **Rear**
3/16" = 1'-0"

1/22/2019 1:49:17 PM

Project
309 Varsity Estates Bay NW
Drawing
Rear Elevation
Scale 3/16" = 1'-0"
Date Jan 22, 2019
No. **A4**

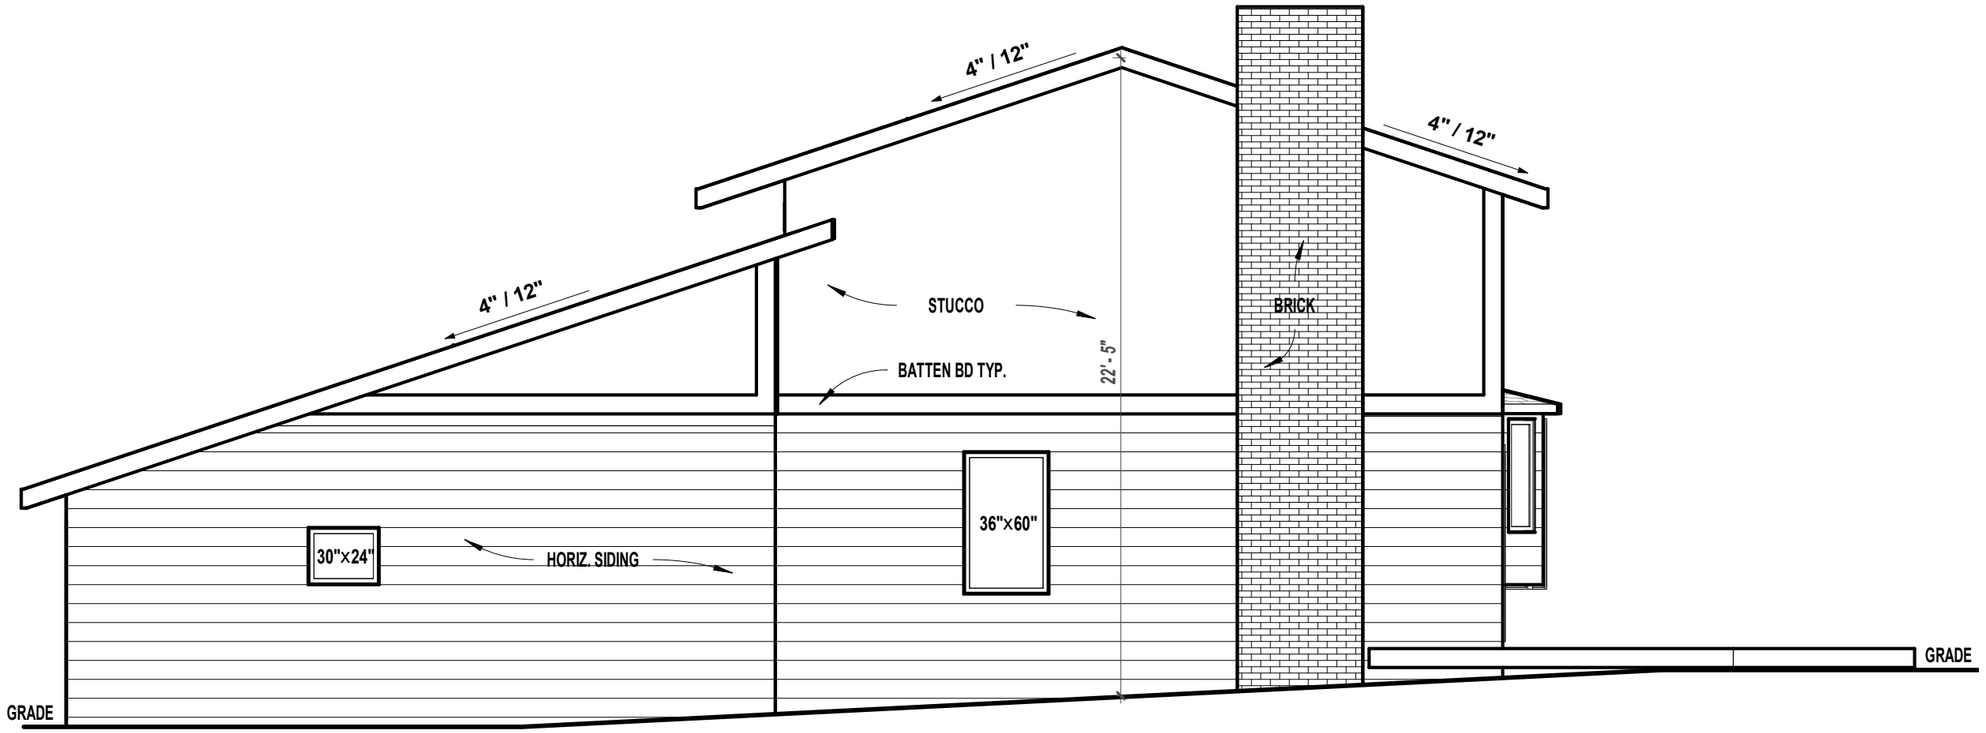

1 **Right**
3/16" = 1'-0"

1/22/2019 1:49:18 PM

Project
309 Varsity Estates Bay NW
Drawing
Right Elevation
Scale 3/16" = 1'-0"
Date Jan 22, 2019
No. **A5**

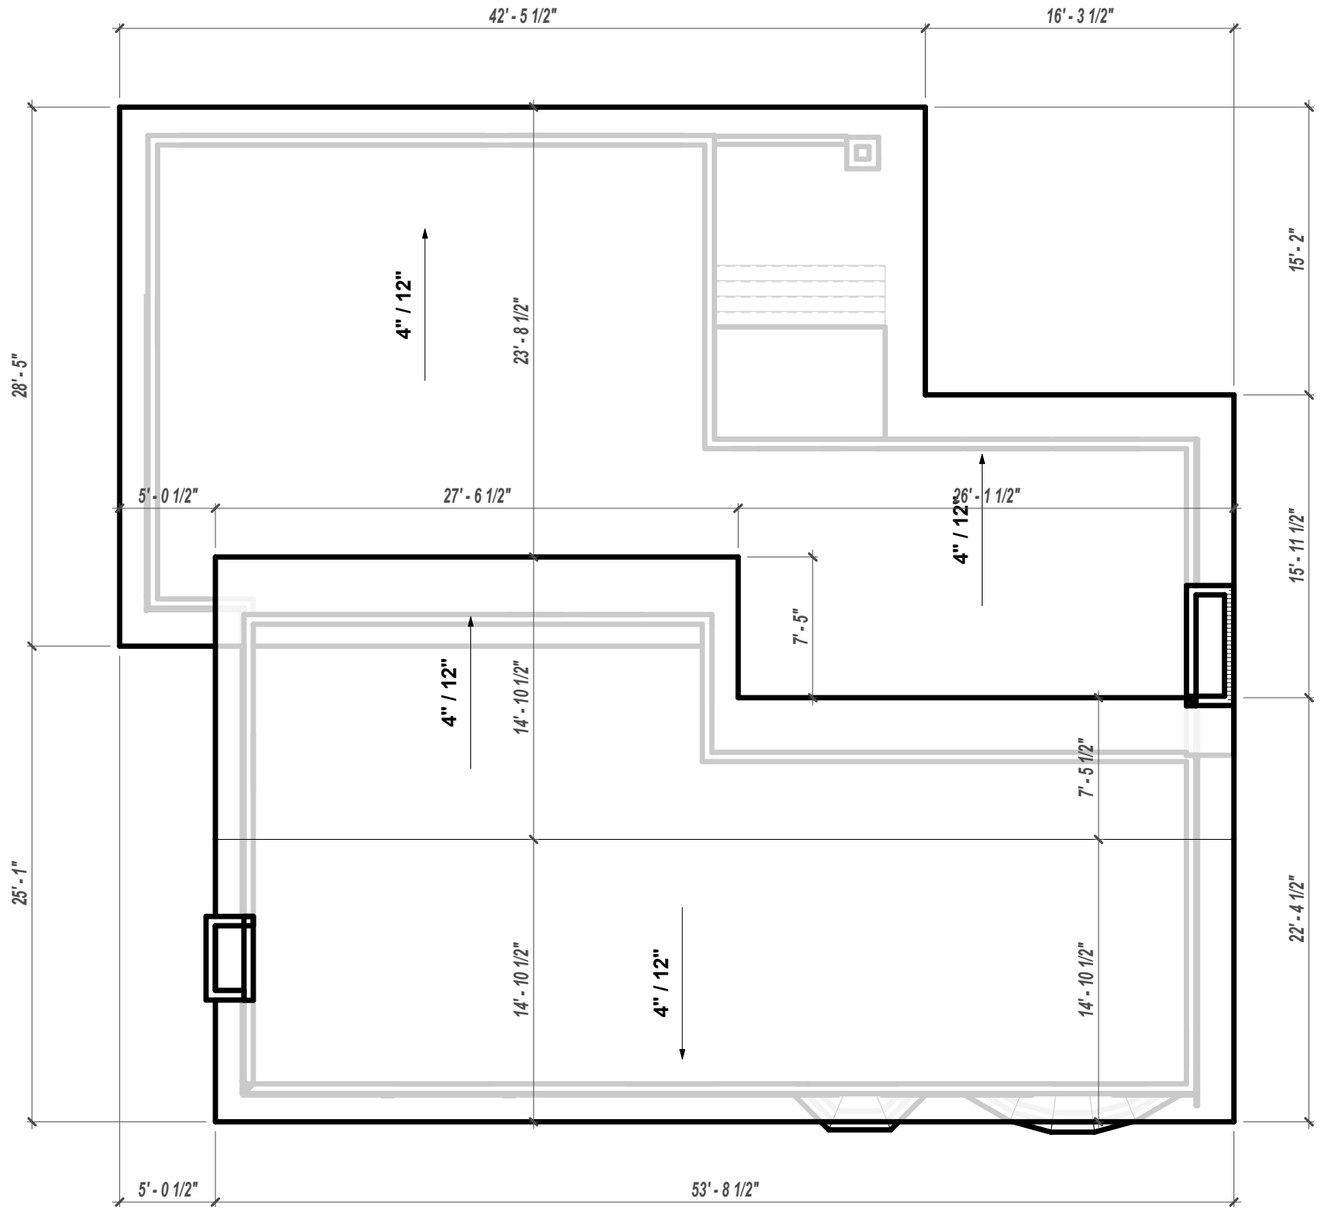

1 **ROOF PLAN**
1/8" = 1'-0"

1/22/2019 1:49:18 PM

Project
309 Varsity Estates Bay NW
Drawing
Unnamed
Scale 1/8" = 1'-0"
Date Jan 22, 2019
No. **A6**

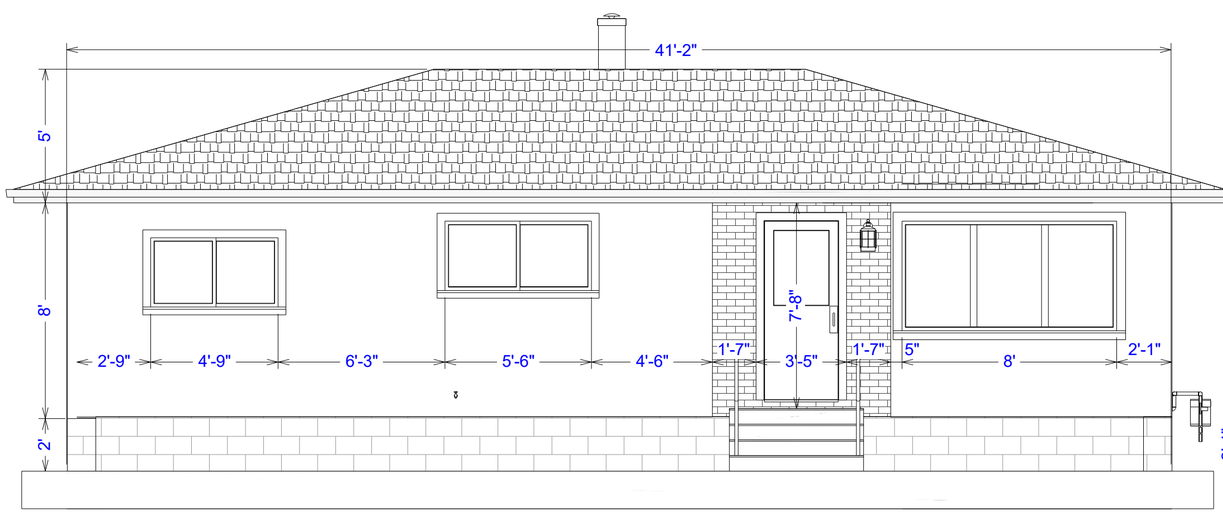

EAST SIDE

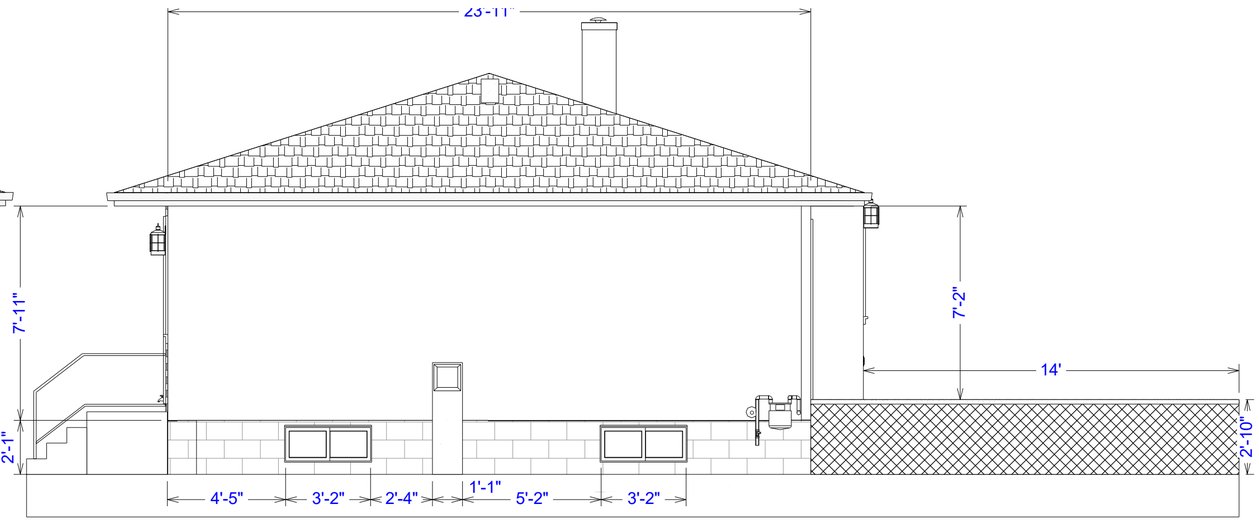

NORTH SIDE

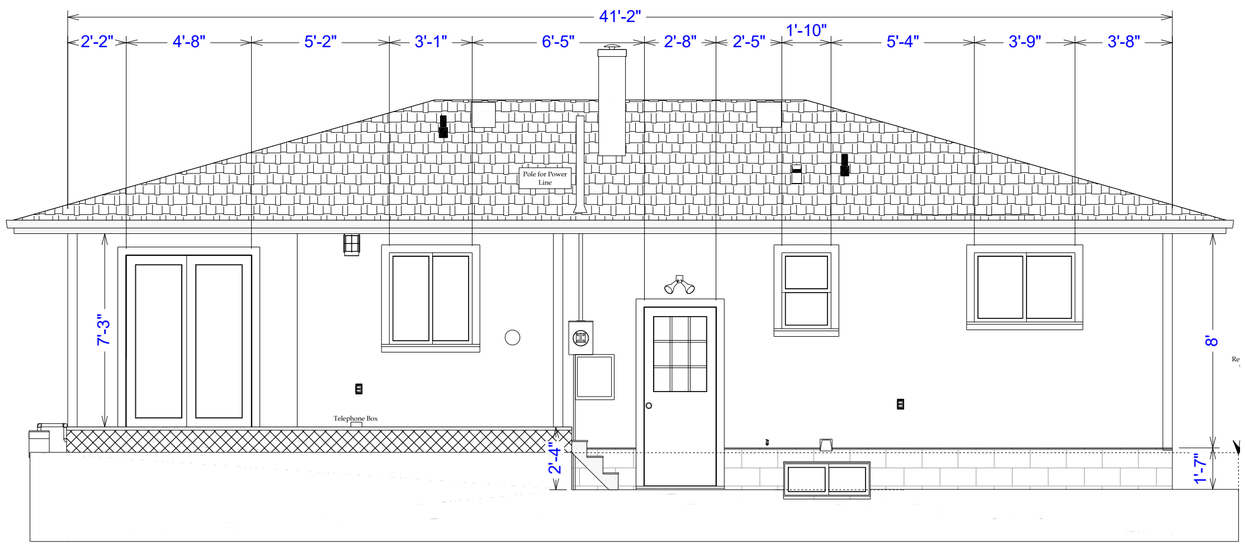

WEST SIDE

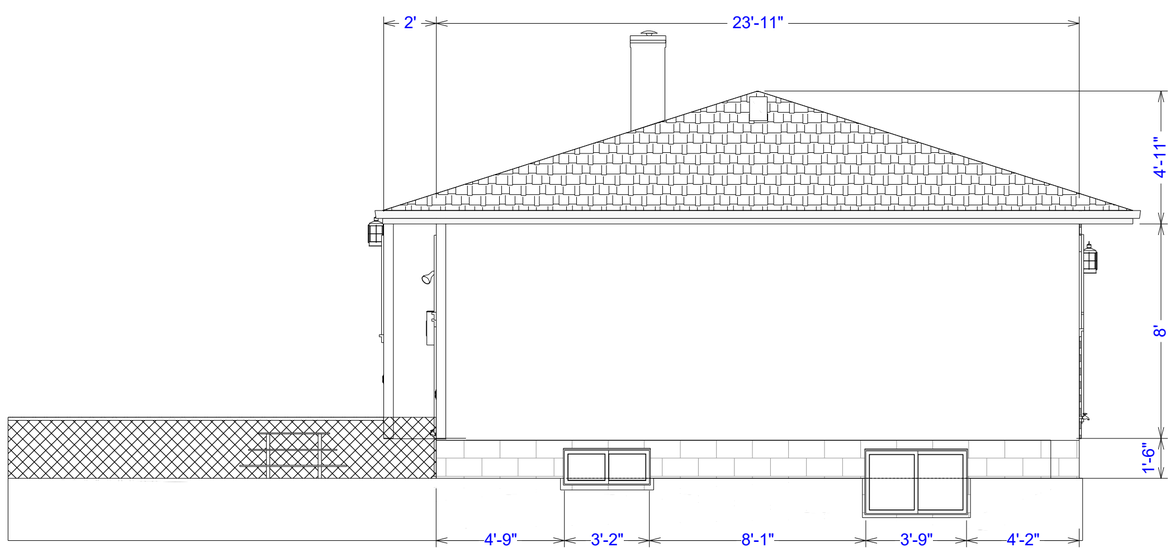

SOUTH SIDE

SHEET:	DATE:	SCALE:
ARCH C	June 12th 2020	1/4" = 1'

UrbanMeasure
RMS MEASURING + MEDIA

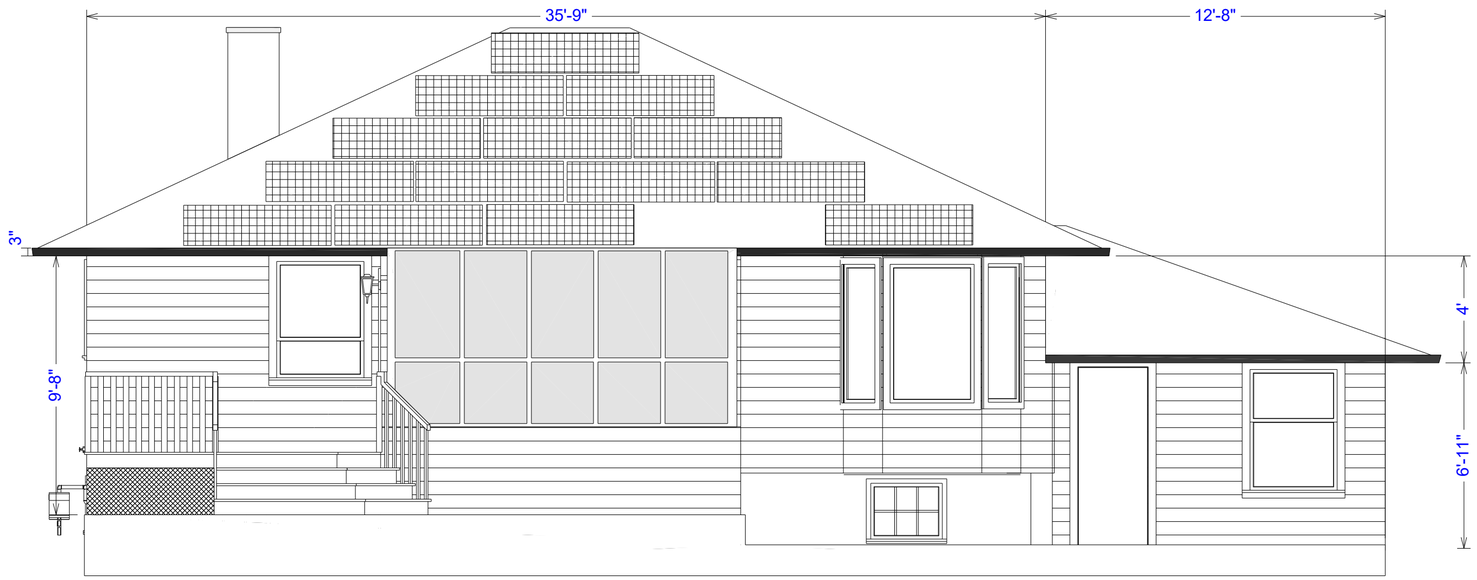

South Side View

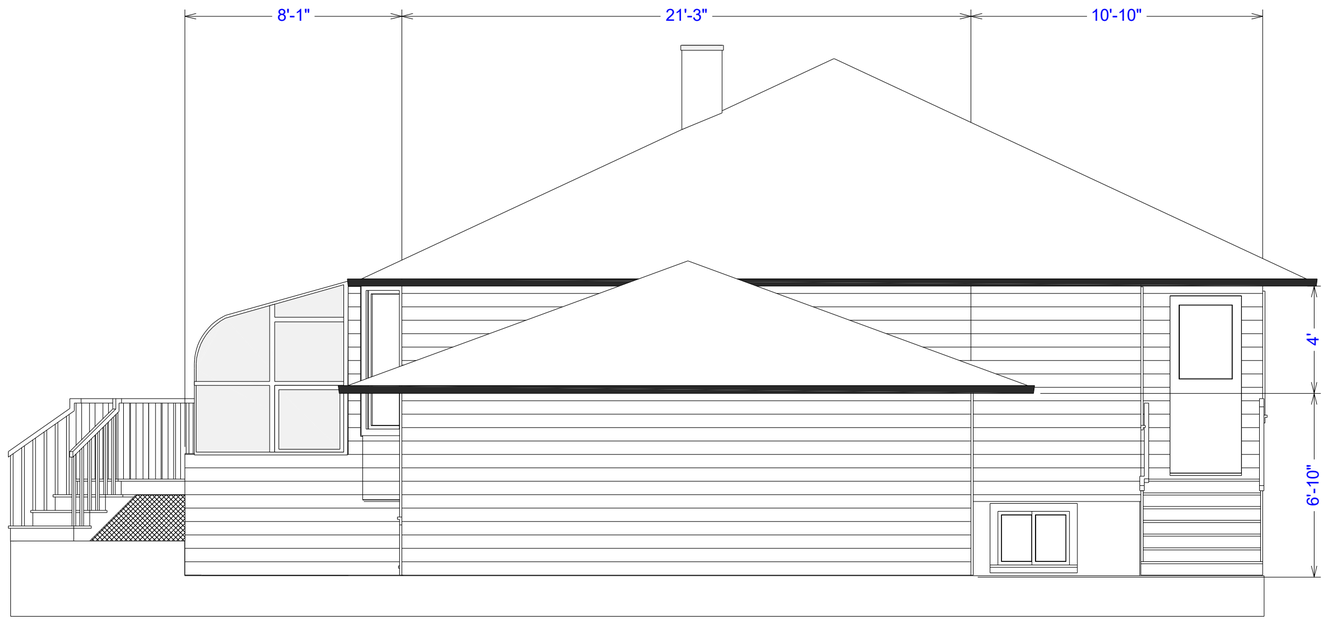

East Side View

SHEET:	SCALE:	DATE:
A-1	1/4" = 1 Foot	June 12th 2020

UrbanMeasure
RMS MEASURING + MEDIA